

APPLICATION FOR ON-LICENCE OR RENEWAL OF ON-LICENCE



Form 3, sections 100 and 127(2), Sale and Supply of Alcohol Act 2012

Send or deliver your application to:

The Secretary
District Licensing Committee
Kāpiti Coast District Council
Private Bag 60601, Paraparaumu 5254
175 Rimu Road, Paraparaumu 5032
Email: licence.application@kapiticoast.govt.nz
Telephone (04) 296 4700 Toll Free: 0800 486 486



For Council use

File #

Once this application is complete you may make an appointment for a pre-lodgement meeting with a Licensing Inspector at the numbers given above.

Application forms cannot be accepted by the District Licensing Committee (DLC) over the counter until they have been signed off as complete by the Inspector and a fee category has been calculated. Instructions on how to complete this application are included at the end of the form.

This application is made in accordance with the particulars set out below:

1. Application Type

If you are not filing this renewal application, including paying the fee, at least 20 working days before the licence expires, provide a reason for the late filing as an attachment.

☒ New On-Licence

☐ Renewal of On-Licence

☐ Renewal of On-Licence with variation of conditions

Licence number:

Licence number:

2. Endorsements

Tick the appropriate box if you want to add an endorsement to the licence

☐ Allow BYO

☒ On-Licence plus Caterer's On-Licence

☐ BYO Licence only

☐ Caterer's On-Licence only (no restaurant)

3. Details of Applicant

Full legal name or names to be on licence (if a company, must be company name):

VJD GROUP PVT LTD

Whether licence already held for premises or conveyance concerned: ☒ Yes ☐ No, and if 'Yes' state kind of licence

4. Applicant Status: by reference to section 28 of Sale and Supply of Alcohol Act 2012

☐ Natural person(s)

☒ Private Company

☐ Body Corporate

☐ Public Company

☐ Partnership

☐ Other (please specify).....

5. For Applicant that is a Natural Person(s)

Full legal name:	VJD group pvt Hd.		
Any aliases (and/or maiden name):	Deepthi Aruna Perera		
Usual residential address: Number	29	Street:	Kamahi place
Suburb:		City:	para paramu
		Postcode:	5032
Sex:	Male	Occupation:	Duty manager
Date of birth:	17/01/1982	Place of birth:	Sri Lanka
Telephone:		Mobile:	0224187957
Email:	deeptha.perera256@gmail.com		

6. For Applicant that is a Body Corporate, Authority under which Incorporated**7. For Applicant that is Not a Natural Person(s), Details of Contact Person**

Name:	Designation/Position:
Telephone:	Mobile:
Email:	

8. Postal Address for Service

Number/Street/PO Box:	346	Suburb:	ROSETTA ROAD, RAUMATI BEACH
City:	Paraparamu	Postcode:	5032

9. Business Details

Describe principal business, any other businesses

Resturant

10. Criminal Convictions

Does the applicant(s) have any criminal convictions (other than convictions for offences against provisions of the Land Transport Act 1998 not contained in Part 6, and offences to which the Criminal Records (Clean Slate) Act 2004 applies). ☐ Yes ☒ No, and if "Yes", then please provide nature of the offence, details of conviction, and penalty imposed.

11. For a Company whether Incorporated under the Companies Act 1993 or Equivalent Foreign Legislation

Full Legal Names of Directors: 1.Varadhajothy Selladurai Vadivel
2.Handunpurage Maneesha Senani
3.Induruwage Deepthi Aruna Perera

12. For a Private Company Incorporated under the Companies Act 1993		
Authorised capital:	Paid up capital:	
Name: Induruwage Deepthi Perera	Address: Street number	
Street: 29, Hamahi Place,	Suburb:	
City: Paraparamu	Postcode:	
Date of birth: 17/01/1982	Place of birth:	
Designation: Director	Face value of shares held:	
13. For a Partnership		
Full legal name of partner:		
Usual residential address: Number	Street:	
Suburb:	City:	Postcode:
Full legal name of partner:		
Usual residential address: Number	Street:	
Suburb:	City:	Postcode:
14. Details of Premises (If not a Conveyance)		
Address: Number 346	Street: ROSETTA ROAD,	
Suburb: RAUMATI BEACH	City: Paraparamu	Postcode: 5032
Trading Name: Bananaleaf Malasiyan Resturant		
If not Owned by Applicant:		
Tenure: (state whether to be held as leasehold, or under tenancy agreement or licence) 5		
Full legal name of owner: Sinclair Holdings 2017 Ltd		
Address: Number 24	Street: Eucalyptus Way	
Suburb: Nikau Valley	City: Paraparamu	Postcode:
Is the licence conditional on completion of building work: ☐ Yes ☒ No, and if "Yes", state details:		
15. Details of Conveyance		
Kind: (eg, ship, railway carriage, bus, etc)		
Tenure: (state whether owned by applicant, or to be operated under charter, lease, or licence)		

If not Owned by Applicant:		
Full legal name of owner:		
Address: Number	Street:	
Suburb:	City:	Postcode:
Any registration number:		
Any home base address:		
Any name used or proposed for conveyance:		
Is the licence conditional on completion of construction work: ☐ Yes ☐ No, and if "Yes", state details:		
16. Details of Duty Manager(s)/Proposed Manager(s) If more than two certified managers please attach details separately		
Full legal name: Induruwage Deepthi Perera		
Number of manager's certificate:	Expiry Date: 8 / 7 / 2026	
Full legal name:		
Number of manager's certificate:	Expiry Date:	
17. Business Details		
State the general nature of the business to be conducted by applicant in the premises if licence granted: (for example, hotel, tavern, restaurant, entertainment/nightclub)		
Resturant		
Is the sale of alcohol intended to be the principal purpose of business: ☐ Yes ☒ No and advise the intended principal purpose of business (for example: sale of food; entertainment; accommodation).		
Is the applicant engaged, or intending to be engaged, in the sale or supply of any goods other than alcohol, non-alcoholic refreshments and food, or in the provision of any services other than those directly related to the sale or supply of alcohol and non-alcoholic refreshments, and food: ☐ Yes ☒ No - and if "Yes", advise the nature of other goods or services. This is to assess whether other goods and services provided are compatible with the sale of alcohol.		

State the days and hours proposed for sale of alcohol (this is licensed hours not trading hours):

Monday to Sunday
11 a.m to 11 p.m

Do you have, or require, a Trading in Public Place licence to permit consumption of alcohol on footpath: ☐ Yes ☒ No If 'Yes', please attach and number #.....

18. Conditions

**Doc attached?
Number.**

- Write answer below or attach relevant documents that demonstrate compliance.
- When including attachments please number the documents, circle 'Yes' and write the document number on '#.....'

Describe experience and training of applicant:

Various experience in food & beverage industry
More than 25 year's, holding A.C.Q & Duty Manager
Certificate's

Yes / No
#.....1...

Describe the type and range of food intended to be available for purchase:

Malaysian food

Yes / No
#.....

Describe the type and range of non-alcoholic beverages intended to be available for purchase:

Different types of juices, mocktails,
Soft drinks.

Yes / No
#.....

Describe the type and range of low-alcohol (2.5% ABV) beverages intended to be available for purchase (list the brands):

Export beer / Heineken beer

Yes / No
#.....

Describe to what extent, and where, drinking water is intended to be freely available to patrons (if no access to mains water supply, also advise the potability of water intended to be available):

Water bottles are available on the
table at any given times.

Yes / No
#.....

Full reasons for variation or cancellation:	
19. Attachments (if Not a Conveyance)	
When including attachments please number the documents, circle 'Yes' and write the document number on '#.....'	Doc attached? Number.
A statement, or signed declaration, regarding the premises need for an evacuation scheme, as set out in section 100(d) of the Act for new applications, or section 127(e) of the Act for renewals. <i>The Declaration of Evacuation Scheme template is available on the Council website.</i>	Yes / No #.....
Copy of planning consent: Please attach certificate to show that the proposed use meets the requirements of the Resource Management Act 1991. <i>Not required for renewal unless the business activity or type has changed since the last version.</i>	Yes / No #..... <u>02</u>
Copies of all relevant building certificates consents: Please attach certificate to show that the proposed premises meet the requirements of Building Code 2004. <i>Not required for renewal unless structural changes have been undertaken since the last issue or renewal.</i>	Yes / No #..... <u>03</u>
A scale floor plan showing the licensed area and, if applicable, each area to be designated as a supervised area or restricted area, and the principal entrance. <i>If this is a renewal application, include your existing 'approved alcohol licensed area' and check for any changes.</i>	Yes / No #..... <u>04</u>
For body corporate applicant, please attach a copy of certificate of incorporation (or equivalent document). <i>Not required for renewal unless changes have occurred since the last issue or renewal.</i>	Yes / No #.....
Advise if a Crime Prevention Through Environmental Design (CPTED) assessment has been undertaken or any improvements to the design and layout in accordance with CPTED. ☐ Yes ☐ No, and if 'Yes' attach a copy, and if 'No' complete a CPTED checklist (see HPA and the Ministry of Justice websites for more information).	Yes / No #.....
Please attach a photograph or artist's impression of the exterior of the proposed premises. <i>Not required for renewal unless major changes have been undertaken since the last issue or renewal.</i>	Yes / No #.....
Please attach a map showing the location of the premises. <i>Not required for renewal.</i>	Yes / No #.....
For the following documents, if they are already attached in response to a previous section you do not need to provide twice. Just circle the 'Yes' and repeat the document number you have given it.	
Please attach a copy of your Host Responsibility Policy.	Yes / No #..... <u>05</u>
Please attach a copy of a sample food menu.	Yes / No #.....
If the premises are owned by another party, please attach an owner's statement or copy of lease to show there is no objection from the owner to the issue of a licence for the proposed premises. <i>Not required for a renewal unless the lease or ownership arrangements have changed.</i>	Yes / No #.....

20. Attachments (Conveyance)		Doc attached? Number.
When including attachments please number the documents, circle 'Yes' and write the document number on '#.....'		
A scale floor plan showing the licensed area and, if applicable, each area to be designated as a supervised area or restricted area, and the principal entrance.		Yes / No #.....
For body corporate applicant, copy of certificate of incorporation (or equivalent document). <i>Not required for renewal unless changes have occurred since the last issue or renewal.</i>		Yes / No #.....
Please attach a photograph or artist's impression of the exterior of the conveyance. <i>Not required for renewal unless major changes have been undertaken since the last issue or renewal.</i>		Yes / No #.....
For the following documents, if they are already attached in response to a previous section you do not need to provide twice. Just circle the 'Yes' and repeat the document number you have given it.		
Please attach a copy of your Host Responsibility Policy.		Yes / No #.....
Please attach a copy of a sample food menu.		Yes / No #.....
If the conveyance is owned by another party, please attach an owner's statement or copy of lease to show there is no objection from the owner to the issue of licence to this conveyance. <i>Not required for a renewal unless the previous lease has expired.</i>		Yes / No #.....
21. Further details when Applicant is a Company		
Include full details of each person who holds 20% or more of the shares, or of any particular class of shares, issued by the company.		
Name: Varadhajothy Selladurai Vadivel	Address: 56 Erris Street	
Suburb: Johnsonville	City: Wellington	
Postcode: 6037	Date of birth: 30/11/1974	
Place of birth: Colombo	Designation: Director	
Name: H Maneesha Senani	Address: 77B/97, Taranaki Street, Te-Aro, Wellington	
Suburb: Te Aro	City: Wellington	
Postcode: 6011	Date of birth: 15/11/1993	
Place of birth: Colombo	Designation: Director	
Name:	Address:	
Suburb:	City:	
Postcode:	Date of birth:	
Place of birth:	Designation:	
Are additional sheets attached? Yes / No - Doc number #.....		

22. Further details when Applicant is a Partnership

Name:	Address:	
Suburb:	City:	
Postcode:	Date of birth:	
Place of birth:	Date:	Signature:
Name:	Address:	
Suburb:	City:	
Postcode:	Date of birth:	
Place of birth:	Date:	Signature:
Name:	Address:	
Suburb:	City:	
Postcode:	Date of birth:	
Place of birth:	Date:	Signature:

Are additional sheets attached? Yes / No - Doc number #.....

23. Signature of Applicant (this must be signed by applicant not their agent)

I authorise New Zealand Police to disclose any personal information it considers relevant to my application to the Medical Officer of Health and/or the Licensing Inspector for the purpose of assessing my suitability.

Name: I Deepthi Perera

Date:

Signature:



Dated at location:

Privacy Statement

Information contained in your application and any supporting information will be held by Kapiti Coast District Council to enable your application to be processed under the Sale and Supply of Alcohol Act 2012. This information will be made available to the public on request. The information will be provided to the Kapiti Coast District Licensing Committee, the NZ Police, the Medical Officer of Health and Council's Licensing Inspectors. This information may form part of a public hearing of your application before the Kapiti Coast District Licensing Committee and may be used in the Committee's decision for your application. Decisions will be made publicly available.

Council is required to keep a statutory register of all applications and the District Licensing Committee's decisions on them. Council is required to report statistics about applications to the Alcohol Regulatory and Licensing Authority. Any member of the public may request access to this information under the Local Government Official Information and Meetings Act 1987. This information may also be used under the Privacy Act 1993. You have the right to see and correct personal information that Council holds about you.

Method of payment (must be made at time of application)

- ☒ I have paid at a Kāpiti Coast District Council Service Centre when I delivered this application.
- ☐ I have paid by electronic transfer (Council Bank Account Number: 03-0732-0306101-00) and quoted my name and "alcohol" in the reference fields; and
- ☐ I have included proof of electronic payment with this application.

How I would like to receive my alcohol licence (please select one only)

- ☐ I will collect the alcohol licence – please contact me when it is ready by ☒ Phone or ☒ Email
- OR
- ☐ Please email the alcohol licence to me.

Next Step: Once your application is complete, if you would like to make an appointment for an optional pre-lodgement meeting with the Licensing Inspector then please Telephone (04) 296 4700 or Toll Free: 0800 486 486.

After your application is lodged**Public Notices**

You are responsible for giving notice within 20 working days of the Council formally accepting your application (or 10 working days if it is an application for renewal) and the Council will send you a template to approve. The notice and application will be made available on the Public Notices page of Council's website for a period of 25 working days. A copy of this notice must also be displayed in a conspicuous place on the premises or conveyance to which this application relates for the period of public notification.

1

Licence Controller Qualification

Innovative Hospitality certifies that on the
14th of April 2025

**Deepthi Aruna
Perera
Induruwage**

Gained the following NZQA Unit Standards and

4646 V11 Demonstrate knowledge of the Sale
and Supply of Alcohol Act 2012
and its implications for licensed
premises.

16705 V7 Demonstrate knowledge of Host
Responsibility Requirements as a
duty manager of licensed premises.



Sarah J Thompson

Director Innovative Hospitality

NZQA Provider 8357

Certificate No: I25172

MANAGER'S CERTIFICATE

Section 217, Sale and Supply of Alcohol Act 2012

DEEPTHI ARUNA PERERA INDURUWAGE

Your manager's certificate **45/CERT/1288/2025**

Pursuant to the Sale and Supply of Alcohol Act 2012, DEEPTHI ARUNA PERERA INDURUWAGE is authorised to manage any licensed premises in respect of which a licence is in force.

Subject to the requirements of the Act relating to fees, and to the provisions of the Act relating to the suspension and cancellation of managers' certificates, this certificate continues in force:

- a) until the close of the period of 12 months after the day it was issued; but
- b) if an application for the renewal of the certificate is duly made before the certificate would otherwise expire, until the close of the period of 4 years after the day it was issued.

Dated at Paraparaumu on 08 July 2025.



Secretary

Kapiti Coast District Licensing Committee



The holder of this certificate has agreed to only use it in accordance with the conditions of a valid work visa.

Subject to the requirements of the Act relating to the payment of fees, and to the provisions of the Act relating to the suspension and cancellation of managers' certificates, the certificate expires on:

08 July 2026

Ref: PB0063

4 August 2025

Deepthi Perera Induruwage
29 Kamahi Place
Paraparaumu 5032

Dear Deepthi Perera Induruwage

Request for Planning Certificate under Sale and Supply of Alcohol Act 2012

Business Name:	Banana Leaf Malaysian Restaurant
Site Address:	346 Rosetta Road, Raumati Beach
Legal Description:	LOT 3 DP 498826 CT 739451
Zone:	Town Centre
Consent Description:	Planning Certificate
Proposal:	Application is for a new On Licence with change of owner/operator details

This letter serves as a certificate for the purpose of Section 100(f) of the Sale and Supply of Alcohol Act 2012 that the proposed use of the premises meets the requirements of the Resource Management Act 1991, and Operative Kapiti Coast District Plan (2021).

Category of Activity:

- Permitted Activity: Yes
- Existing Use: Yes
- Resource Consent Required: N/A
- Resource Consents Granted: RM160029 (Subdivision of Commercial Lots creating no new Lots)

Conclusion

This application is for a new On Licence with change of owner/operator details to accommodate the proposed activity at the above existing premises.

The Applicant is currently operating under a Temporary Authority order pursuant to Section 136 of the Sale and Supply of Alcohol Act 2012 (the Act), based on licence number 45/ON/068/2024, (expiry date 24 September 2027).

The premises were first licensed in 1999 as an Indian restaurant, subsequently changing ownership in 2005, 2012 and 2020. The general nature of the business is that of a restaurant, the principal business being the sale of food for consumption on the premises.

The current owner of the subject premises (Sinclair Holdings 2017 Limited) has provided approval for VJD Group Pvt Ltd (Trading as Banana Leaf), to operate a Liquor Licence to sell and supply alcohol from the premises, in a letter (dated 29 May 2025) and submitted to Council with the application.

As noted above, the premises are located within the Town Centre Zone under the Operative District Plan (2021). Neighbouring activities and uses within the immediate area predominantly include various retail and commercial businesses.

The surrounding environment is diverse, incorporating the beach foreshore, an Open Space Zone (Marine Gardens), associated public amenities, and residential development.

The District Plan provisions that relate to the land apply. Resource Consent was not required for the Land Use as it is a permitted activity under the Operative Kapiti Coast District Plan (2021). Please note that the Resource Consent listed above (RM160029) relates to a previous owner of the property and is not relevant to this proposal.

The Applicant is advised however, that should the scale and intensity of the proposed activity increase, a resource consent application may be required.

Approved hours of operation are as follows:

11.00am to 11.00pm (Monday to Sunday inclusive)

Decision: Approved

Dated: 4 August 2025



Janice Lee
AUTHORISED OFFICER



Eloise Carstens
AUTHORISED OFFICER

3

Ref: PB0063

30 July 2025

Deepthi Induruwage
29 Hamahi Place
Paraparaumu

Dear Deepthi,

Request for Building Certificate under Sale and Supply of Alcohol Act 2012

Business Name:	Banana Leaf Malaysian Restaurant
Site Address:	346 Rosetta Road Raumati Beach.
Legal Description:	Lot 3 DP 498826
Consent Description:	Building Certificate

This letter serves as a certificate for the purpose of Section 100(f) of the Sale and Supply of Alcohol Act 2012.

This letter is **not** a Code Compliance Certificate, Certificate of Acceptance or Compliance Schedule under Sections 91 to 107 of the Building Act 2004.

This is an existing building that the applicant has declared (see declaration attached to the Building Certificate application form) will not require a change of use or any building work for it to be operated for the use outlined in the declaration. Accordingly, no building consent is required under the Building Act 2004. The applicant is reminded that the building is required to meet the requirements of the New Zealand Building Code to the extent required by the Building Act 2004.

The Council's records show that the building containing the proposed licensed premises is required to have a building warrant of fitness. The building warrant of fitness is current.

Please contact me on 04 296 4700 or 0800 486 486 if you would like to discuss any matters raised in this letter.

Yours sincerely,



Steve Cody
Building Team Manager

4

November 2024

DEED OF LEASE


© THE LAW ASSOCIATION OF NEW ZEALAND INCORPORATED (TLANZ)

IMPORTANT WARNING: All copyright in and associated with this form and its contents is owned by TLANZ. A user of this form only acquires a limited non-exclusive licence to use it *once within a single transaction only*. The standard TLANZ contract terms apply, which also prohibit any form of distribution, on-selling, or reproduction, including copying, digitising or recreating the form by any means whatsoever.

TLANZ monitors the use of this form and may take enforcement action against any person acting in breach of these obligations. Copying or digitising this form and altering its standard text, without clearly identifying the alterations, is prohibited, and, in addition to copyright infringement, may also be a breach of the Fair Trading Act 1986 and constitute misrepresentation.


General address of the premises:

346 Rosetta Road, Shop 3, Raumati Beach Shopping Centre, West Block, Rosetta Road, Raumati Beach

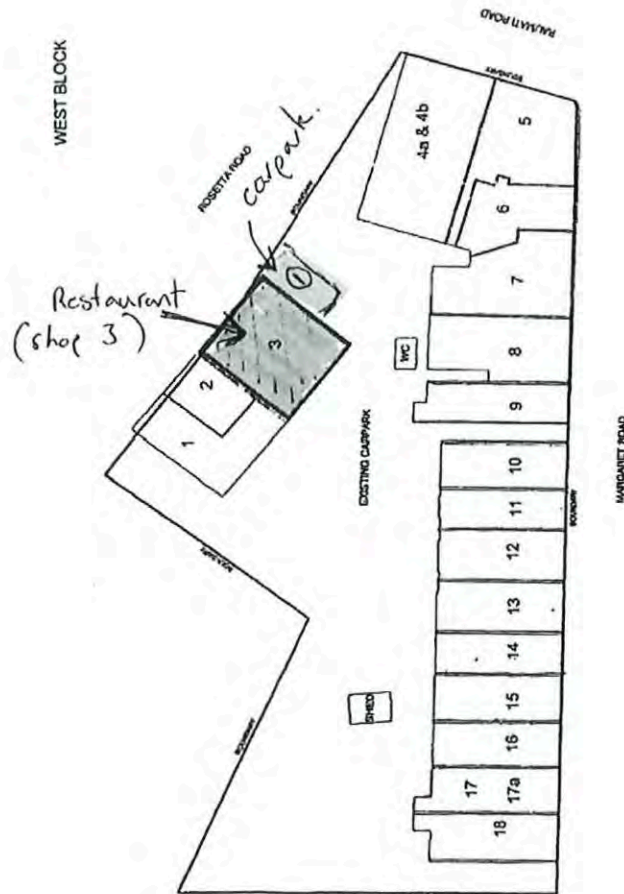

Plan of approved alcohol licensed area

Banana Leaf 2019 Limited situated at 346 Rosetta Road, Raumati Beach and known as Banana Leaf Malaysian Restaurant

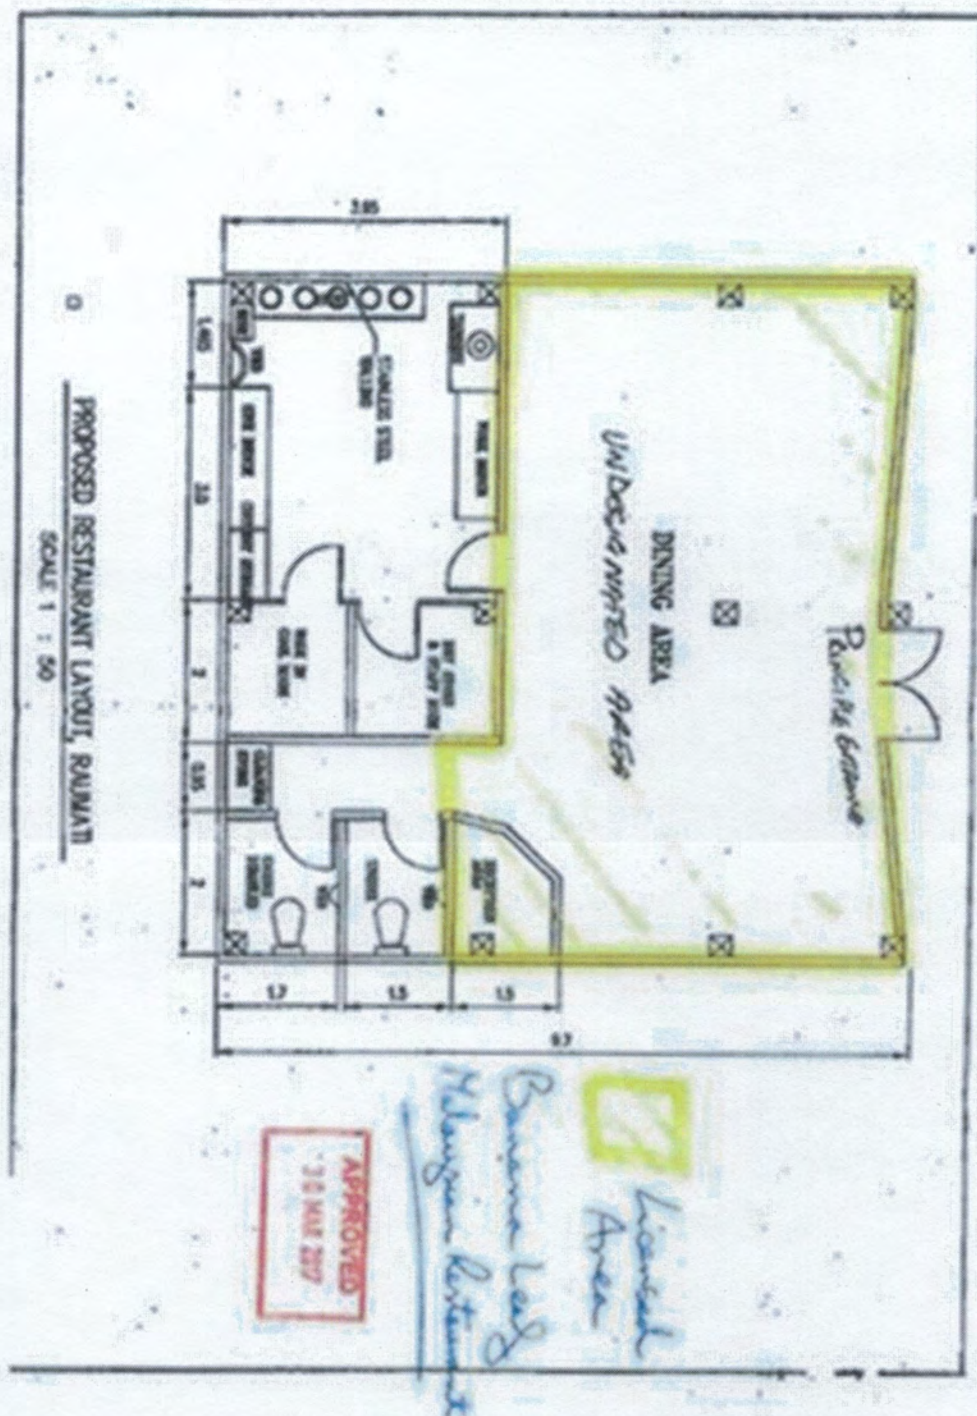

5

HOST RESPONSIBILITY POLICY

For Banana Leaf Malaysian Restaurant

THE FOLLOWING IS A GUIDE TO STAFF AND CUSTOMERS:

1. MINORS

- All staff are conversant with the requirements of the Sale and Supply of Alcohol Act 2012 (the Act), which prohibits any sale of alcohol to minors (under 18's)
- Signage will be displayed appropriately behind the bar stating that minors will not be served
- Anyone appearing under 25 may be asked to produce identification
- Identification of the prescribed type (photo drivers licence, passport, 18 plus card) will be requested if any doubt as to age exists.

2. INTOXICATION

- All staff are aware that the Act prohibits any sale of alcohol to INTOXICATED persons and that intoxicated persons may not remain on licensed premises
- Signage will be displayed appropriately behind the bar stating that intoxicated persons will
- not be served
- Staff have been instructed in how to recognise the signs of escalating intoxication
- Any person displaying such signs will not be served any further alcohol and may be asked to leave • Alternative drinks and food will be recommended when a person shows signs of escalating intoxication.

3. FOOD

- Signage is displayed advising the range of food available
- Staff will actively encourage the consumption of food to slow the onset of intoxication.

4. NON-ALCOHOL BEVERAGES AND LOW-ALCOHOL BEER

- For your convenience we stock a range of non-alcoholic refreshments and low alcohol beverages. Tap water is provided free of charge.

5. SAFE TRANSPORT OPTIONS

- A telephone is available should you wish to call a taxi
- The phone numbers of taxi companies will be displayed and promoted as a safe transport option.

6. ALCOHOL PROMOTIONS

- No promotions that encourage the rapid consumption of alcohol or an excessive volume of alcohol will be initiated or carried out by any staff member.

As good hosts the expectation is patrons will enjoy their stay on our premises. You are also asked to behave in a respectful manner to other guests and staff and point out that our staff have legal obligations under the Act, which they must observe.

Any refusal of service should be viewed by any recipient as an indication that we are concerned for your well being and conscious of our obligations under the law.

MEAT (Served with rice)



BEEF RENDANG (GF) 28

Beef slow-cooked in coconut milk, lemongrass and turmeric root, garnished with toasted coconut. Served with sides and papadam.

BEEF VARUVAL (GF) 29

Fresh beef meat stir fry with more than 15 spices with onion, curry leaves, urdi dhall and coriander leaves. Served with sides and papadam.

NZ BEEF CURRY (GF) \$28

New Zealand Fresh beef meat and potato simmered gently in a blend of spices to create that unique Malaysian flavour. Served with sides and papadam.

MEAT (Served with rice)



Banana Leaf

LAMB CURRY (GF) ~~\$27~~ \$29

Lamb and potato simmered gently in a blend homemade spices to create that unique Malaysian flavor. Served with papadom and sides.

LAMB DALCHA (GF) ~~27~~

Tender lamb and seasonal vegetables cooked in a thick dhal gravy. Served with papadom and sides.

LAMB JAIPURI (GF) ~~28~~

Tender lamb cooked in a creamy butter and tomato sauce laced with fenugreek and rose essence. Served with papadom and sides.

HOUSE SPECIAL GOAT CURRY (GF) ~~29~~ \$29

Curry of wild goat exclusive to Banana Leaf. A must try dish! Served with papadom and sides.

LAMB VARUVAL-CHEF'S SPECIAL (GF) ~~30~~ \$30

Fresh lamb meat stir fry with more than 15 spices with onion, curry leave, urdi dhal and coriander leaves. Served with sides and papadom.

POULTRY

(Served with rice)



Banana Leaf

BANANA LEAF CHICKEN CURRY (GF) 26

Chicken and potato cooked in the chef's own 15 spice curry paste with unique Malaysian flavour. Served with papadom and sides.

BUTTER CHICKEN (GF) 26

Boneless tandoori chicken in a creamy butter and tomato sauce laced with fenugreek. Served with papadom and sides.

SAMBAL CHICKEN (GF) 28

Chicken cooked in a fiery sambal sauce made with onions, tomatoes and chillies. Served with sides and papadom.

GADO - GADO CHICKEN (GF) 26

The Banana Leaf version of the Indonesian classic - stir fried seasonal vegetables and chicken topped with our homemade peanut sauce and garnished with toasted sesame.

CHICKEN MASAK LEMAK (GF) 26

Chicken cooked with lemongrass and coconut yellow curry with bamboo shoots, potatoes and vegetables. Served with sides and papadom.

TRADITIONAL MALAYSIAN VERSION

\$28



NASI LEMAK WITH CRISPY CHICKEN

This 'unofficial' national dish of Malaysia is eaten any time of the day from breakfast to dinner! Fragrant coconut rice served with its condiments – spicy sambal, fried anchovies, peanuts, egg and cucumber and papadom.

NASI LEMAK WITH CHICKEN CURRY

This 'unofficial' national dish of Malaysia is eaten any time of the day from breakfast to dinner! Fragrant coconut rice served with its condiments – spicy sambal, fried anchovies, peanuts, egg and cucumber and papadom.

NASI LEMAK WITH BEEF RENDANG

This 'unofficial' national dish of Malaysia is eaten any time of the day from breakfast to dinner! Fragrant coconut rice served with its condiments – spicy sambal, fried anchovies, peanuts, egg and cucumber and papadom.

NASI LEMAK WITH TOFU SAMBAL (V)

This 'unofficial' national dish of Malaysia is eaten any time of the day from breakfast to dinner! Fragrant coconut rice served with its condiments – spicy sambal, fried anchovies, peanuts, egg and cucumber and papadom.

SEAFOOD

(Served with rice)



Banana Leaf

GADO – GADO PRAWN (GF)

The Banana Leaf version of the Indonesian classic – stir fried seasonal vegetables and prawns topped with our homemade peanut sauce and garnished with toasted sesame. \$33

STIR FRIED GARLIC PRAWN (GF) 33

Stir fried prawn with fresh garlic, onion, mashroom, beans, green and red pepper. Served with sides and papadom.

SWEET SOUR FISH (GF)

Fish of the day fried in batter and stir fried with garlic, onion, pineapple, carrot, sweet corn, bean and cucumber with sour sauce and topping with toasted sesame. Served with papadom. \$35

SEAFOOD

(Served with rice)



Banana Leaf

SAMBAL FISH (GF)

Catch of the day cooked in a fiery sambal sauce made with onions, tomatoes and chillies. Served with sides and papadom. \$35

SAMBAL PRAWN (GF)

Fresh Tiger prawns cooked in a fiery sambal sauce made with onions, tomatoes and chillies. Served with sides and papadom. \$35

SEAFOOD MASAK LEMAK (GF) 35

Lemongrass and coconut yellow curry with fish, tiger prawns, mussel, squid and bamboo shoots. Served with sides and papadom.

HOMESTYLE FISH CURRY (GF)

Traditionally homemade fish curry like we have it at home. Served with papadom and sides. \$33

PRAWN CURRY (GF)

\$35

Fresh Tiger prawn curry like we have it at home. Served with papadom and sides.

WOK COOKING



Banana Leaf

\$25

NASI GORENG (V) / Seafood *(\$33)*

Malaysian fried rice with chicken, egg and vegetables topped with crunchy shallots.

\$25

MEE GORENG (V) / Seafood / Beef *(\$33) (\$29)*

Egg noodles with chicken, egg and vegetables stir-fried in a combination of soy, chili topped with crunchy shallots.

PENANG CHAR KUAY TEOW *\$25*

Popular street style stir-fried rice noodles with chicken, prawn, egg, bean sprouts and garlic chives.

VEGETARIAN

(Served with rice. More in the noodles and rice section)



Banana Leaf

STIR FRIED ASIAN GREENS (GF) \$ 25

Seasonal greens wok-tossed with garlic, onion, organic tempeh and shiitake mushrooms.

PANNER COTTAGE (GF) \$ 26

Fresh cottage cheese cooked in rich and creamy butter sauce with vegetables. Served with papadom and sides.

VEGETABLE KURMA (GF) \$ 26

Aromatic and mildly curry dish base with coconut cream, onion, tomato, with combination of vegetables. Served on with papadom and sides

Drinks Menu

Beer	330 ML
stein lager	
Amstel Light	\$12
Tiger	\$12
Singha	\$12
Tuatara Mot Eureka	\$12
Tuatara Toma Hawk	\$12
Feljoa & Apple Cider	\$12
Monteliths Apple Cider	\$12
Heineken Zero	\$12

Spirits


House	\$13
Rum, Gin, Vodka, Bacardi	
Premium	\$13
Brandy, Bourbon, Whiskey,	
Single Malt Scotch Whiskey	

Non-alcoholic Drinks

Coca-Cola	\$5
Sprite	\$5
Fanta	\$5
Orange Juice	\$5
Apple Juice	\$5
Pineapple Juice	\$5
Ginger Beer	\$8
Tonic and Lemon	\$8
Lemon, Lime and Bitters	\$10

Hot and Cold Drinks

Kopi-O (Black Coffee)	\$5.5
Ipoh White Coffee	\$5.5
Ice Coffee	\$9
Milo Ice	\$9
English Breakfast Tea	\$5
Green Tea	\$5
After Dinner Tea	\$5
Matcha	\$6
masala	
Malasa Tea	\$6
Teh Tarik Frothy Tea	\$6
Teh Tarik Frothy Iced Tea	\$9
Iced Lemon Tea	\$9

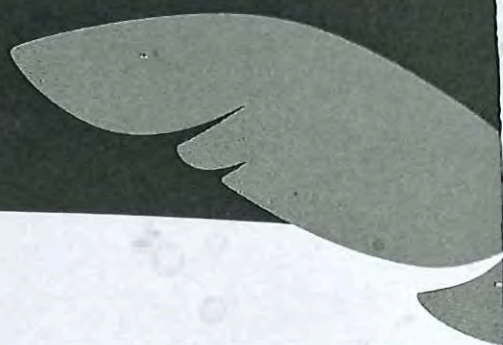

Wine List

Whites

		
Villa Maria Private Bin Riesling	\$12	\$42
Villa Maria Private Bin Sauv Blanc	\$12	\$42
Villa Maria Private Bin Chardonnay	\$12	\$42
Villa Maria Private Bin Low Alcohol Sauv	\$12	\$42
Villa Maria Private Bin Low Alcohol Rosé	\$10	\$40
Leftfield Sauvignon Blanc	\$13	\$43
Leftfield Pinot Gris	\$13	\$43

Rosé


		
Villa Maria Private Bin Rosé	\$12	\$42
Villa Maria Private Bin Low Alcohol Rosé	\$12	\$42
Esk Valley Estate Rosé	\$13	\$43

Reds

		
Villa Maria Private Bin Merlot	\$12	\$42
Villa Maria Private Bin Pinot Noir	\$13	\$43
Leftfield Pinot Noir	\$13	\$43
Esk Valley Estate Merlot Cab Sauv	\$13	\$43

Sparkling

		
Villa Maria Sparkling Cuvée Brut		\$43
Villa Maria Sparkling Rosé Brut		\$43
Lindauer Special Reserve (200ml)	\$14	\$46

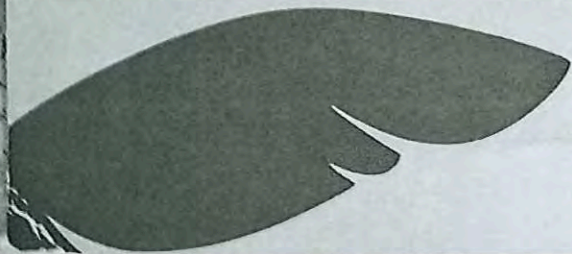

Fire Evacuation Statement

This statement must be accompanied with all new or renewal applications for on-licence (including BYO licences), off-licence, special and club licences in accordance with section 100 and 127 of the Sale and Supply of Alcohol Act 2012.

1. Applicant details

Premises name: | Banana leaf restaurant

Applicants name:
(Individual or Company) | Deepthi aruna Perera

Premises address: | 346, Rosetta road, Raumati Beach

Contact phone: | Home: 04 299 1080 Mobile: 0224187957

Contact email: | deepthaperera256@gmail.com

2. Fire evacuation scheme

Most commonly a building requires an evacuation scheme because it is used for the following purposes:

- The gathering together, for any purpose of 100 or more persons:
- Providing employment facilities for 10 or more persons:
- Providing accommodation for more than 5 persons (other than in 3 or fewer household units):
- Storing or processing hazardous substances in quantities exceeding the minimum amounts prescribed in Schedule 3 of the Fire and Emergency New Zealand (Fire Safety, Evacuation Procedures, and Evacuation Schemes) Regulations 2018.

See Fire and Emergency New Zealand Act 2017 section 75 and 76 for further information.

If you are unsure that the building has or requires an approved evacuation scheme, check with the building owner. For the requirements of an evacuation scheme or to apply for an evacuation scheme, refer to Fire and Emergency New Zealand web site. www.fireandemergency.nz or Contact Fire and Emergency New Zealand, wellingtondistrict-rteams@fireandemergency.nz.

Statement

I hereby state that (tick one):

☒ the owner of the building in which the premises are situated provides and maintains an evacuation scheme as required by section 76 of the Fire and Emergency New Zealand Act 2017;

OR

☐ because of the building's current use, its owner is not required to provide and maintain such a scheme;

OR

☒ because of the nature of the building, its owner is exempt from the requirement to provide and maintain such a scheme.

NOTE:

If an approved evacuation scheme is not required, the building must have evacuation procedures that meet Part 1 of the Fire and Emergency New Zealand (Fire Safety, Evacuation Procedures, and Evacuation Schemes) Regulations 2018 – this does not require approval by Fire and Emergency New Zealand.

Name:

Deepthi aruna Perera

Signature:



Date:

2/09/25

Submitting applications

Email completed forms to: licence.application@kapiticoast.govt.nz

Post to:


Alcohol Licensing Team
Kāpiti Coast District Council
Private Bag 60601
Paraparaumu 5254

or deliver to:

Kāpiti Coast District Council
175 Rimu Road
Paraparaumu

SIXTH SCHEDULE - PLAN FOR PREMISES

WEST BLOCK

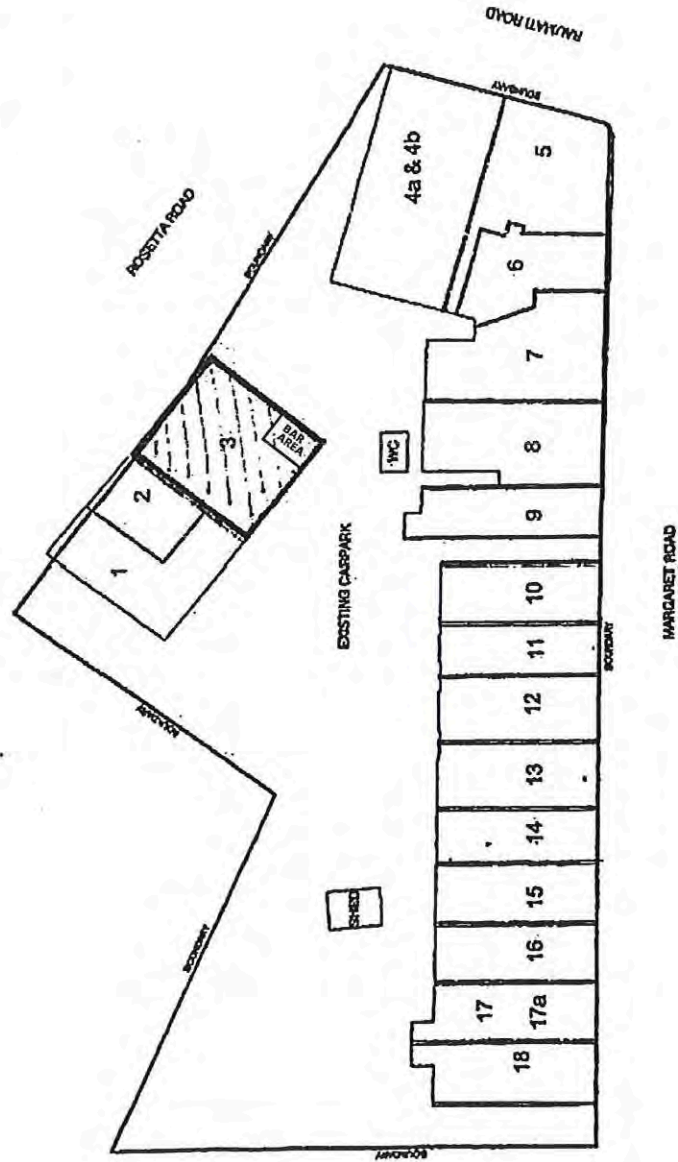

SCALE 1:500

[Handwritten signature]



P 120

Banana Leaf • Malaysian Restaurant • Takeaways

 **Banana Leaf**
Malaysian Restaurant • Takeaways


YES, We are
OPEN

Open

Menu board listing items:
Mee goreng
Nasi goreng
Dried Noodles
Butter Chicken
Banana Leaf Curry

Banana Leaf
Hours:
Monday - Saturday 11am to 10pm
Sunday 11am to 9pm
Closed Bank Holiday
04 299 1080

MAIN SECURITY
0800 624 866

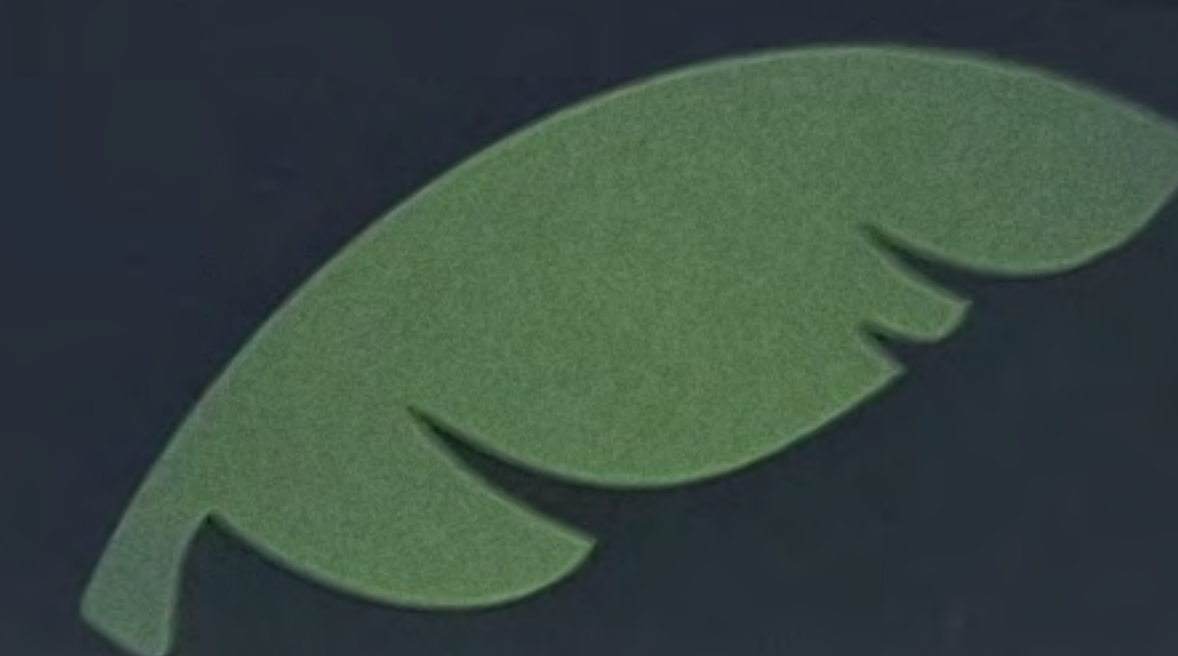

Banana Leaf
Malaysian Restaurant

MAIN SECURITY
0800 624 866



\$12.50
Takeaway
Mee goreng
Nasi goreng
Dhal Sambal
Butter Chicken
Banana Leaf Chicken Curry
Delivery available

Banana Leaf
Hours
Dinner
Wednesday - Monday 5pm-9pm
Lunch
Thursday - Sunday 11am to 2pm
Closed Tuesday
04 299 1080

YES, We are
OPEN

PULL



DANGER
NATURAL GAS
PIPELINE
BURIED
NEARBY
DIAL BEFORE
YOU DIG
PHONE
1300 241 341
FIRE SERVICE
PHONE 111
FIRST GAS
0800 802 532



P
120

Banana Leaf • Malaysian Restaurant • Takeaways

 **Banana Leaf**
Malaysian Restaurant • Takeaways

YES, We are
OPEN

Open



Banana Leaf
Malaysian Restaurant • Takeaways



ay
eng
g of veg/veg
al of veg/veg
hicken (gf)
hicken Curry

Banana Leaf
Hours
Dinner
Wednesday - Monday From 5pm
Lunch
Thursday - Sunday 11am to 2pm
Closed Tuesday
04 299 1080

